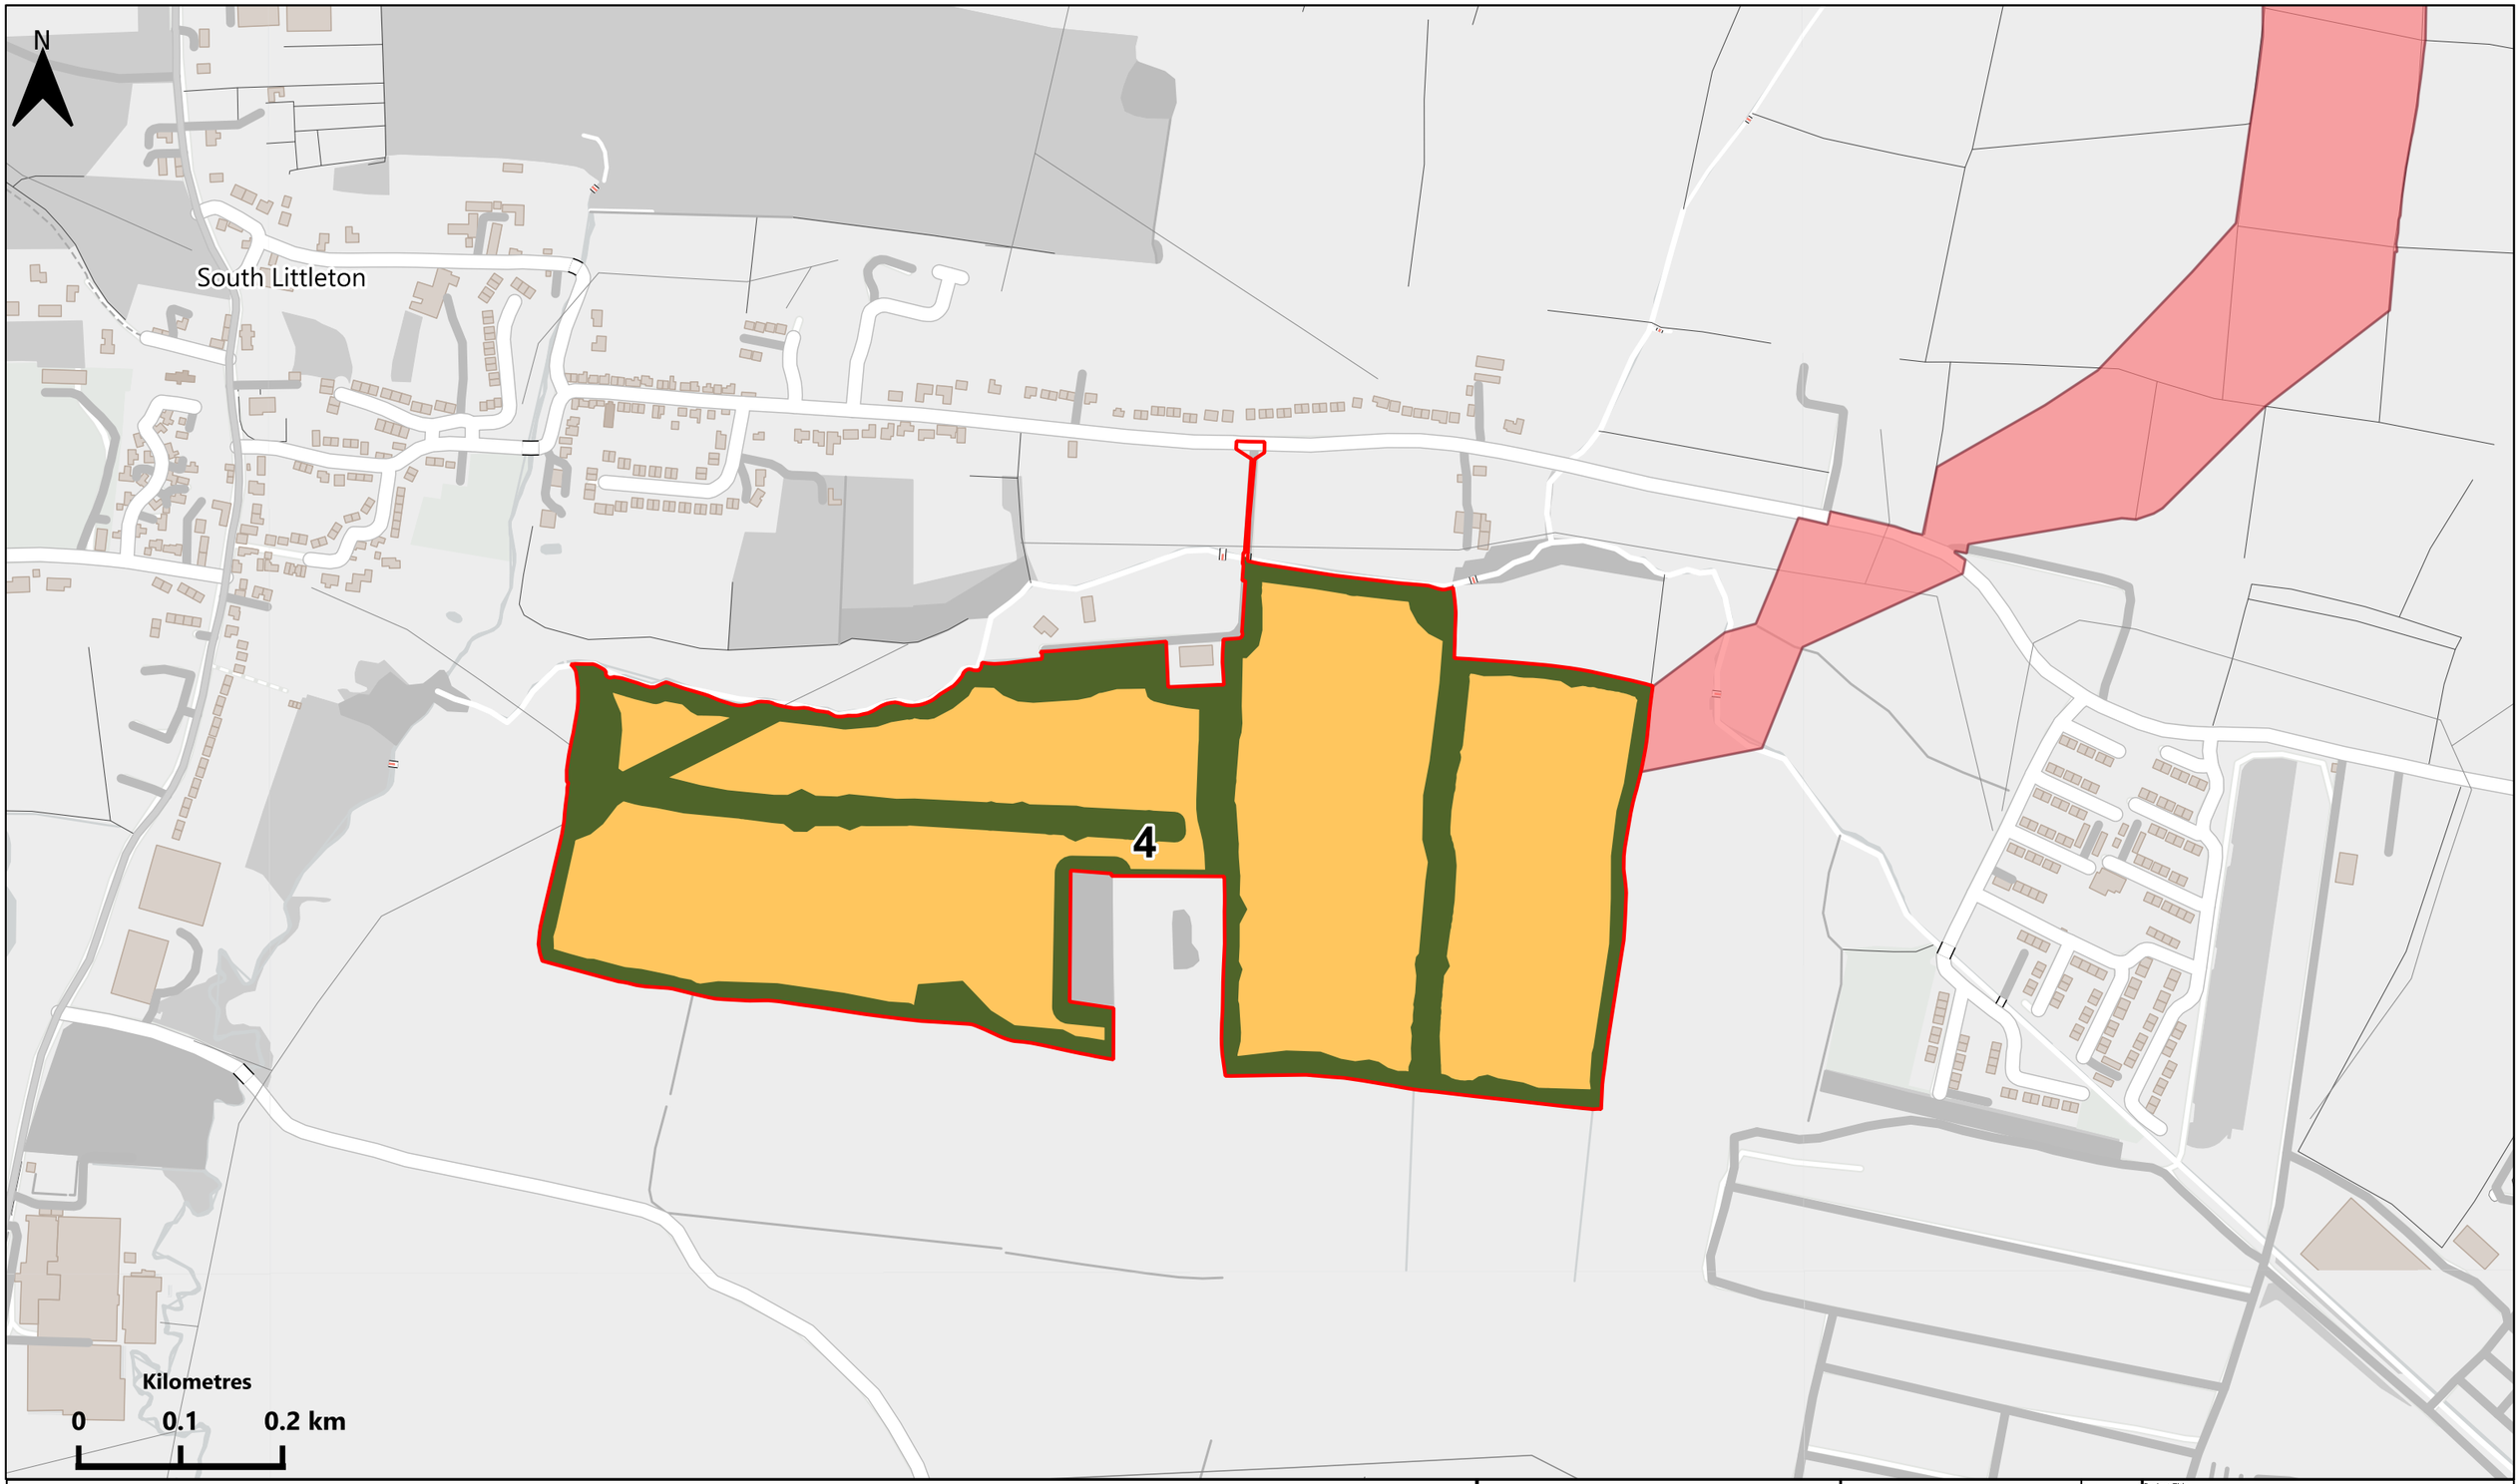

Legend

- Site
- Cable Route Corridor

Parameter

- Solar panels and other equipment
- No planned development – areas managed for nature

This map is based on Ordanance Survey material with permission of Ordanance Survey on behalf of the Controller of Her Majesty's Stationery Office. You are not permitted to copy, sub-license, distribute or sell any of this data to third parties in any form.
© Crown copyright and database rights 2025, Ordanance Survey AC0000849896.

Description

Status	Revision	Drawn	Checked	Reviewed	Authorised	Issue Date

Description

Status	Revision	Drawn	Checked	Reviewed	Authorised	Issue Date

Description FOR INFORMATION

Status	Revision	Drawn	Checked	Reviewed	Authorised	Issue Date

Description FOR INFORMATION

Status	Revision	Drawn	Checked	Reviewed	Authorised	Issue Date
S1	P01	HO	PW	KH	GB	10/09/2026

Drawing Suitability: FOR INFORMATION
Status: S1

AtkinsRéalis

Client: Arrow Valley Solar

Project Title: ARROW VALLEY SOLAR AND BATTERY ENERGY STORAGE SYSTEM

Drawing Title: Parameters Plan: Site 4

Drawing Number:

Original Size:	Scale	Project Ref:	Sheet	Rev:
A3	1:6,000	100125502	1 of 1	P01